General Notes
This drawing shall not be scaled.
This drawing is to read in conjuction with the specification.
All dimensions as shown on drawings, shall be checked and verified by the builder before any construction or fabrication to be comenced.
Any proposed amedments or variation to original drawings shall be discussed and approved by the architect.
All structural elements shall be designed nd certified by the structural engineer

3 Rosella street, Singleton NSW, 2330
www.mgpl.com.au
P 02 6575 2900

Marathon Modular is the owner of the copyright of these drawings.
No reproduction or use of them must be done without prior permission and written consent. Copyright 2019

Issue

Rev	Description	Date
A	Concept	17.06.2021

Western Rural Community College

Drawing content
3D

Client Approval

Drawing No.
A-000

Status
Concept

Scale
@ A1

Date
29.06.2021

0 1 2 4

Issue No.
A

C:\Users\acer\OneDrive - Marathon Modular\MGPL_ Design\Felipe\95 Western Rural Community College\01 Revit\WRCC Op1.rvt

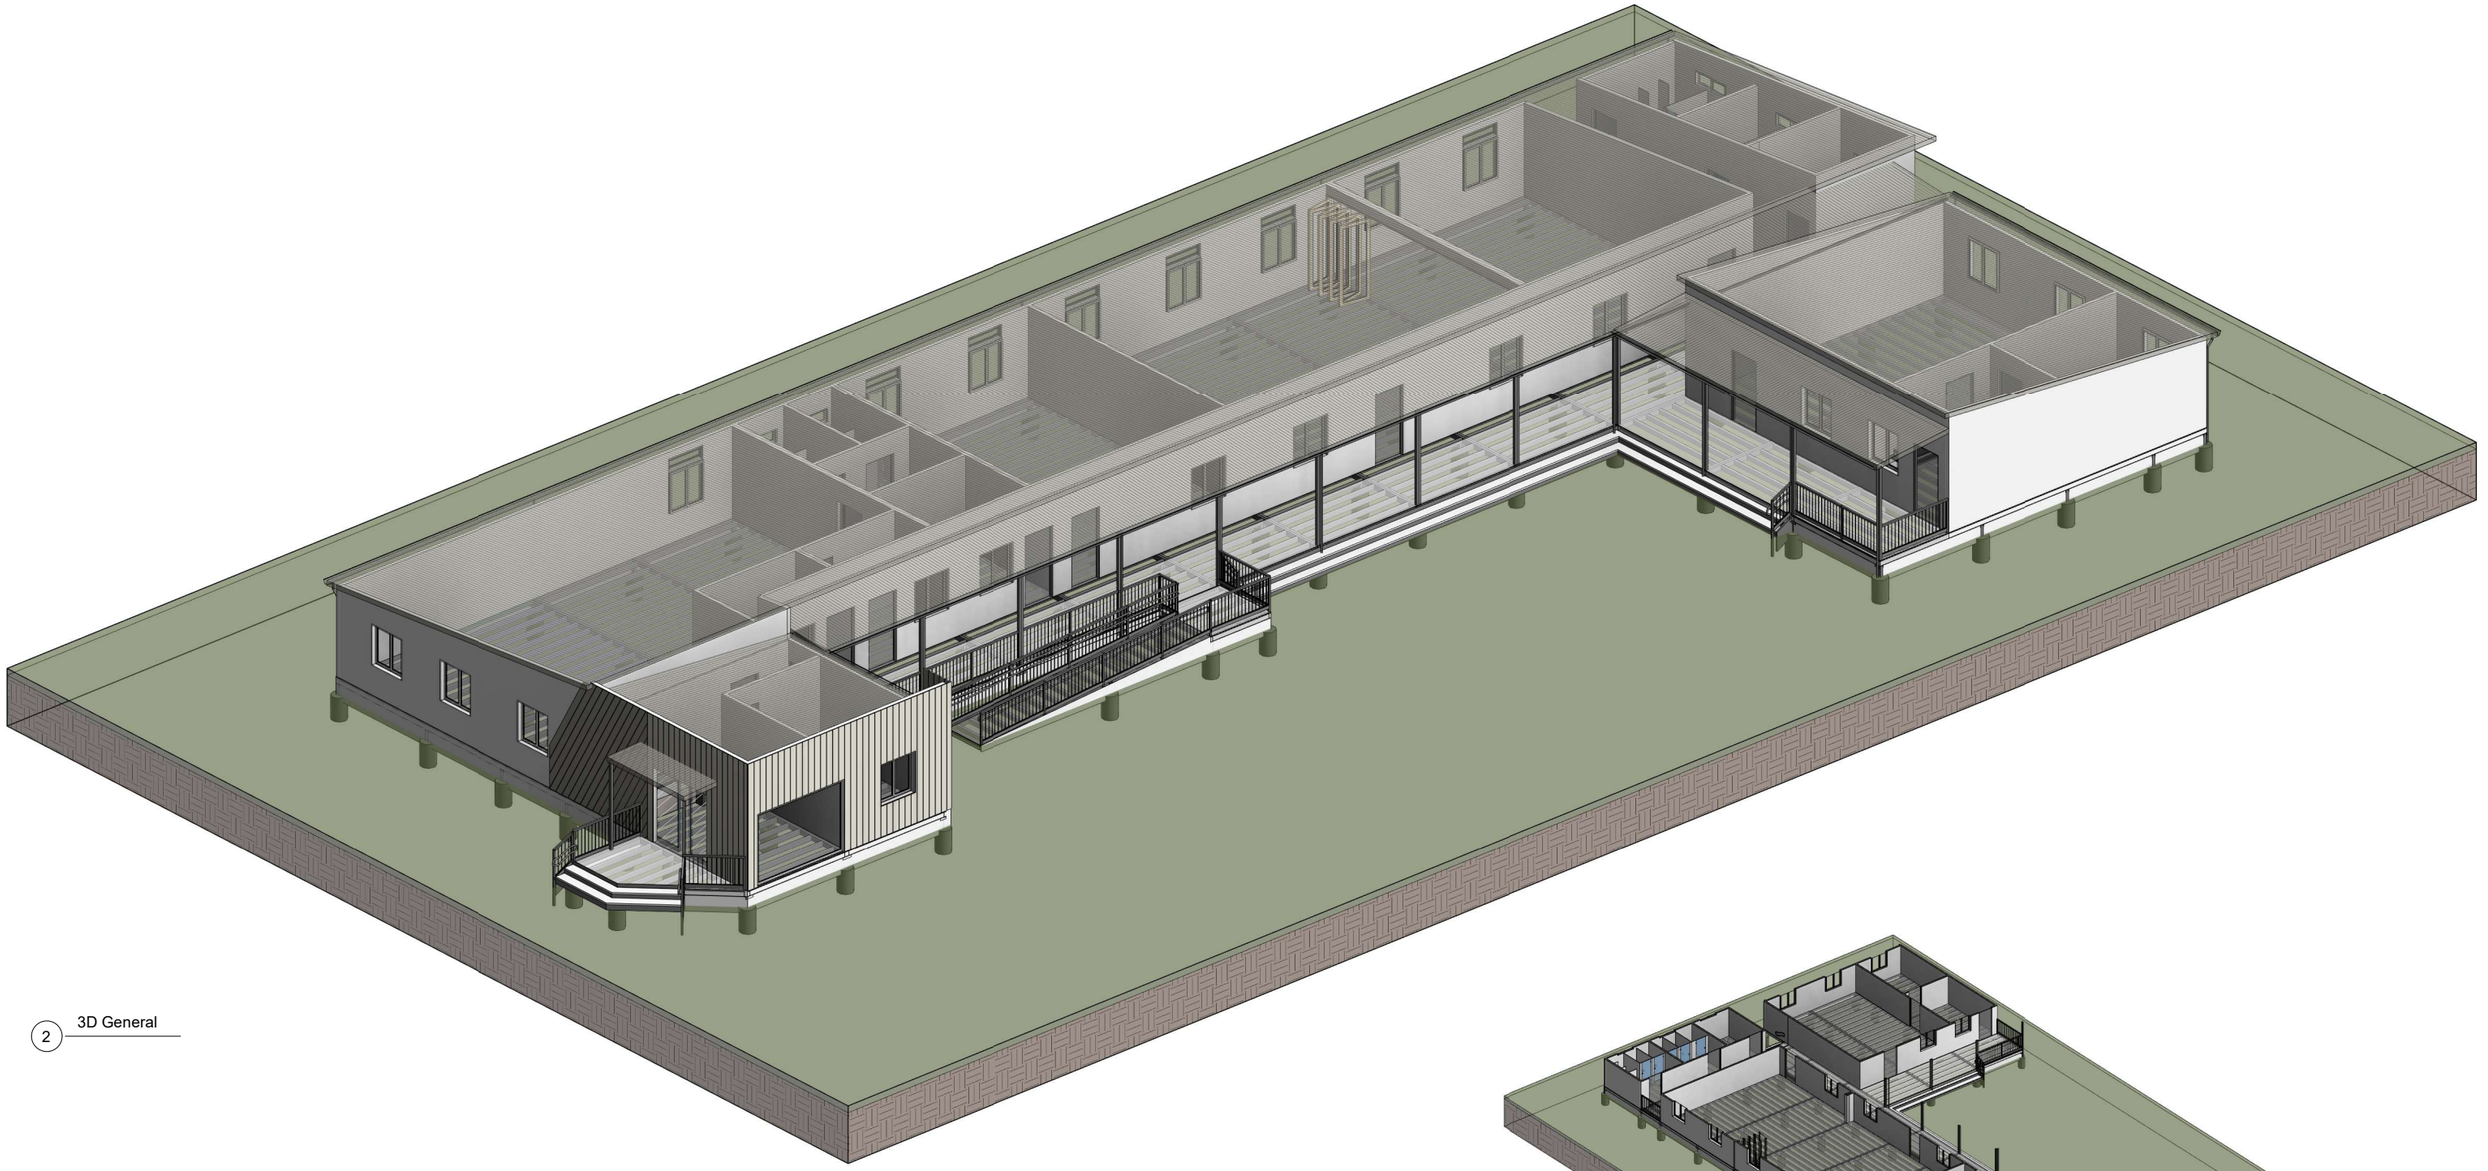

2 3D General

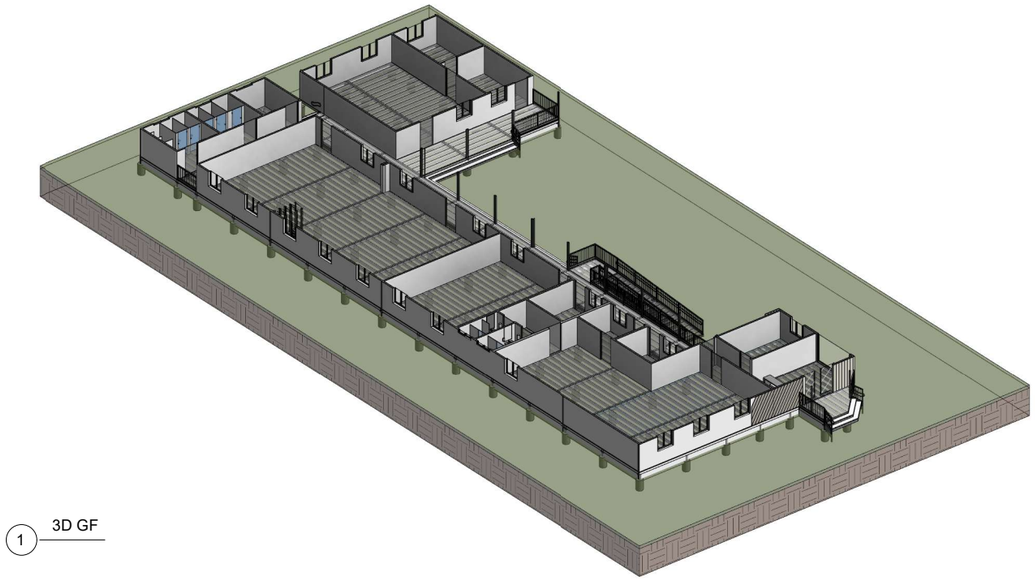

1 3D GF

Drawing List	
Sheet Number	Sheet Name
A-000	3D
A-001	Cover
A-002	Ground Floor
A-003	Roof
A-004	Elevations

General Notes
This drawing shall not be scaled.
This drawing is to read in conjuction with the specification.
All dimensions as shown on drawings, shall be checked and verified by the builder before any construction or fabrication to be comenced.
Any proposed amedments or variation to original drawings shall be discussed and approved by the architect.
All structural elements shall be designed nd certified by the structural engineer

3 Rosella street, Singleton NSW, 2330
www.mgpl.com.au
P 02 6575 2900

Marathon Modular is the owner of the copyright of these drawings.
No reproduction or use of them must be done without prior permission and written consent. Copyright 2019

Issue

Rev	Description	Date
A	Concept	17.06.2021
B	Concept	22.06.2021

Western Rural Community College

Drawing content
Cover

Client Approval

Drawing No.
A-001

Status
Concept

Scale
@ A1

Date
29.06.2021

0 1 2 4

Issue No.
B

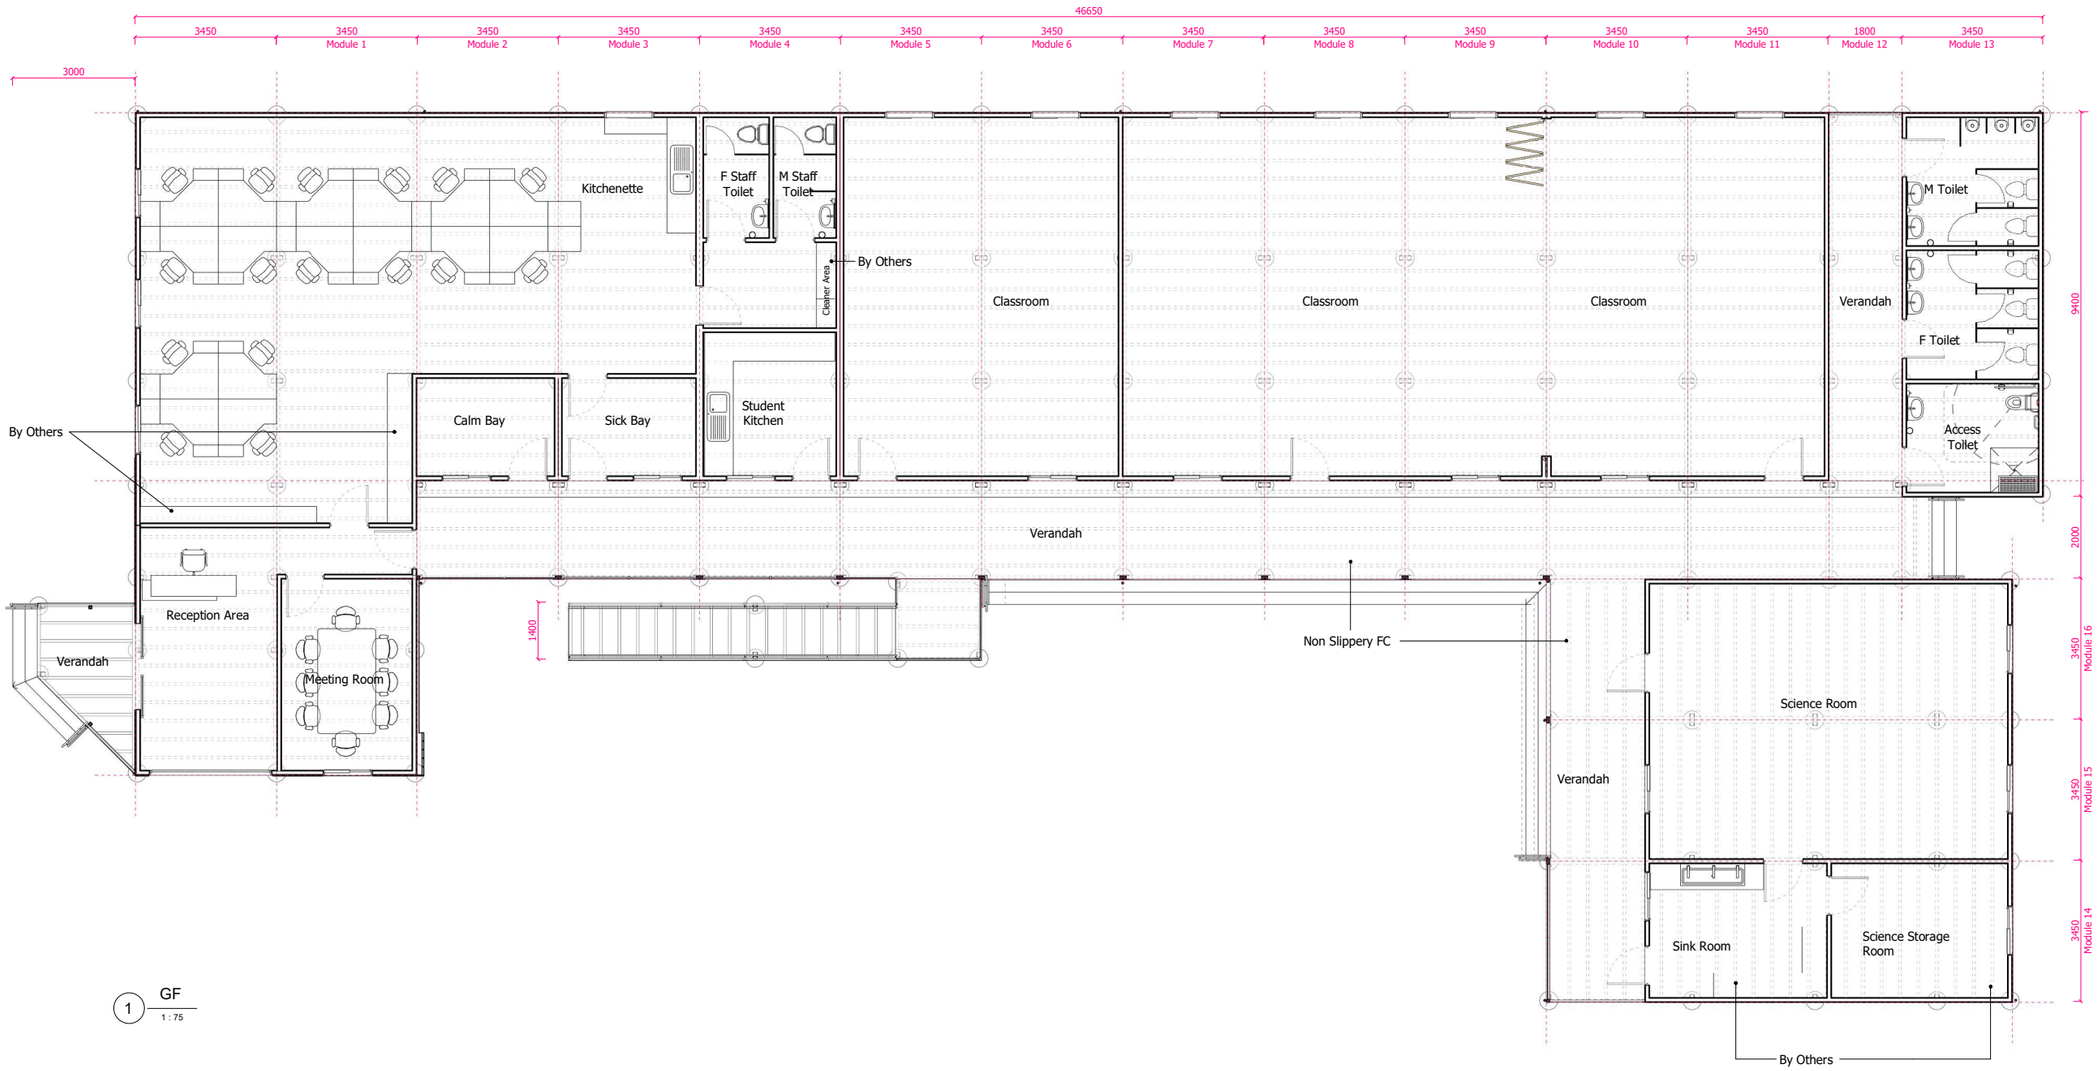

1 GF
1 : 75

4
A-004

General Notes
This drawing shall not be scaled.
This drawing is to read in conjuction with the specification.
All dimensions as shown on drawings, shall be checked and verified by the builder before any construction or fabrication to be comenced.
Any proposed amedments or variation to original drawings shall be discussed and approved by the architect.
All structural elements shall be designed nd certified by the structural engineer

3 Rosella street, Singleton NSW, 2330
www.mgpl.com.au
P 02 6575 2900

Marathon Modular is the owner of the copyright of these drawings.
No reproduction or use of them must be done without prior permission and written consent. Copyright 2019

Issue

Rev	Description	Date
A	Concept	17.06.2021
B	Concept	22.06.2021

Western Rural Community College

Drawing content
Ground Floor

Client Approval

Drawing No.
A-002

Status
Concept

Scale
1 : 75 @ A1

Date
29.06.2021

0 1 2 4

Issue No.
B

C:\Users\acer\OneDrive - Marathon Modular\MGPL_ Design\Felipe\95 Western Rural Community College\01 Revit\WRCC Op1.rvt

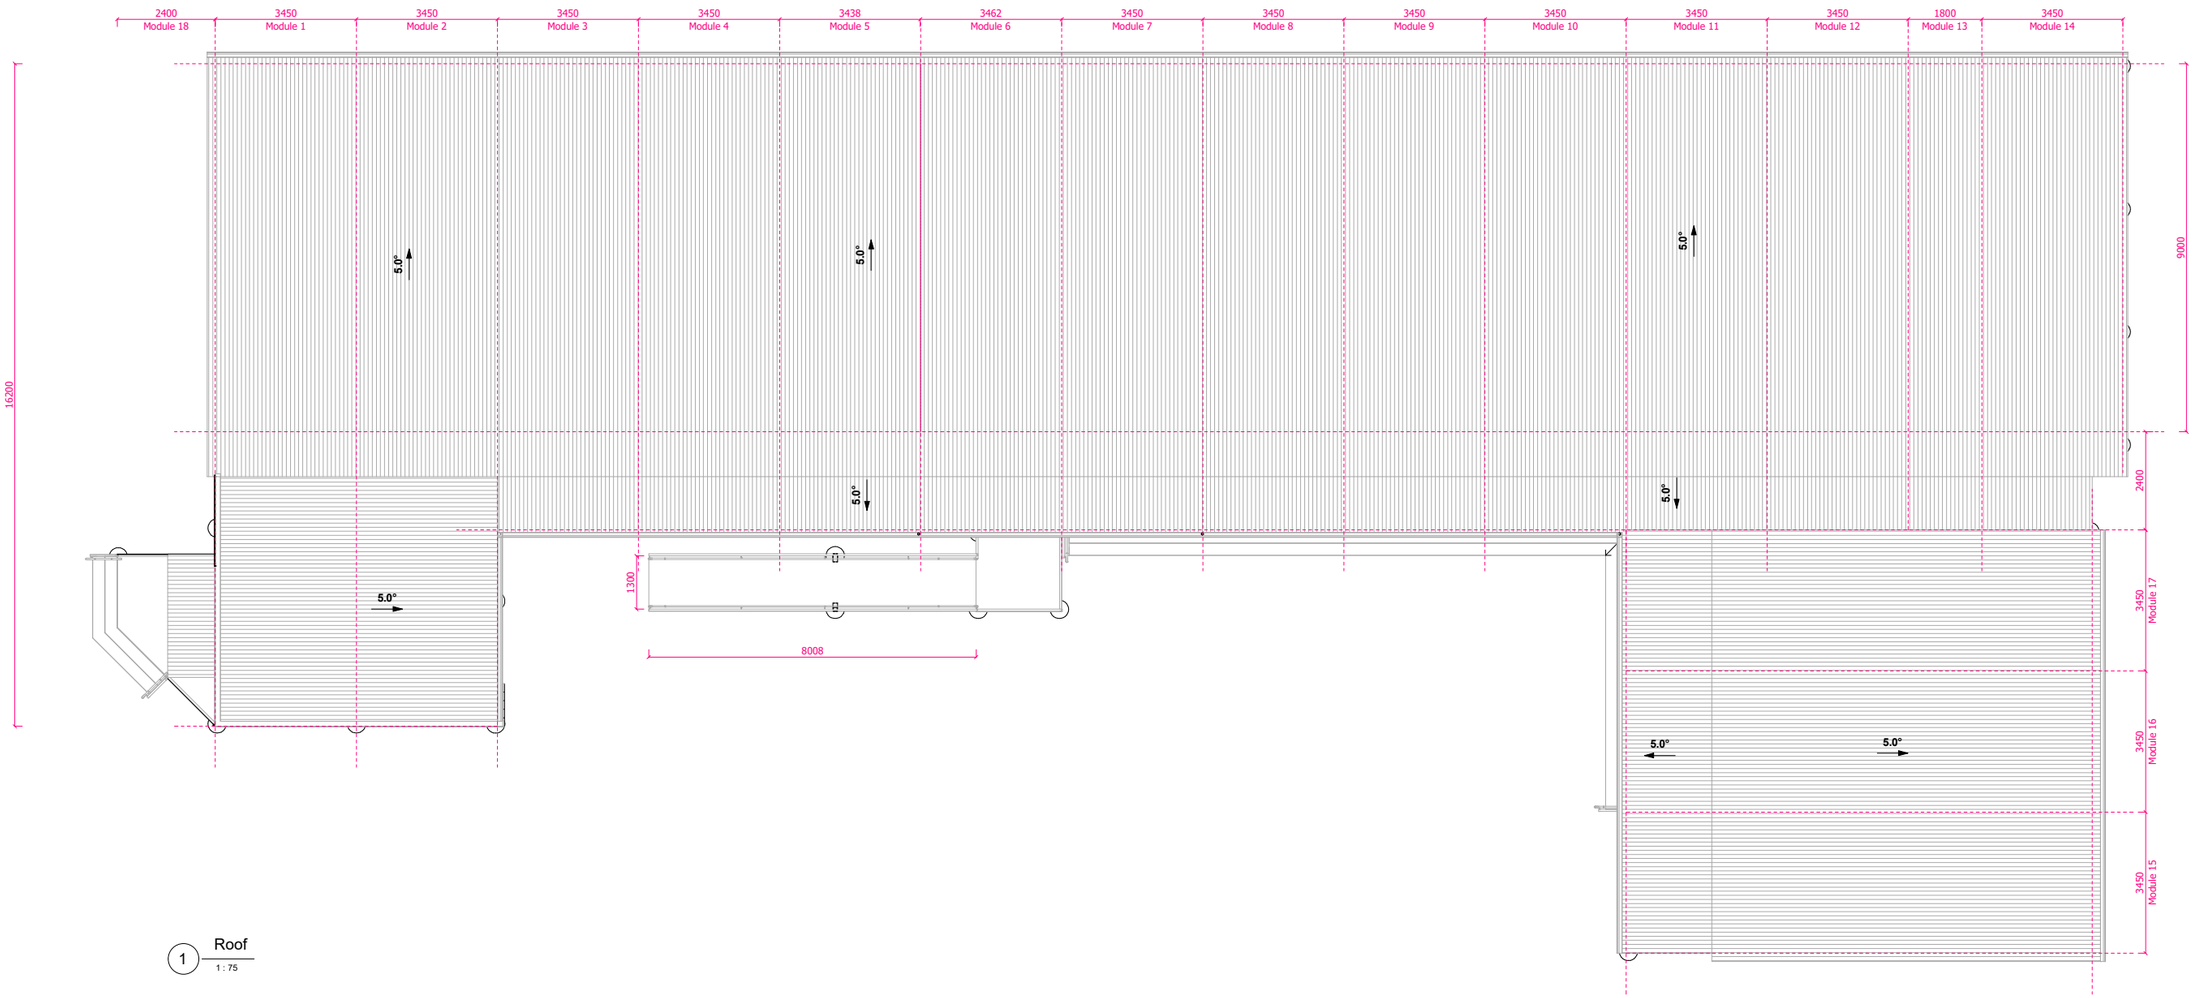

1 Roof
1 : 75

General Notes
This drawing shall not be scaled.
This drawing is to read in conjuction with the specification.
All dimensions as shown on drawings, shall be checked and verified by the builder before any construction or fabrication to be comenced.
Any proposed amedments or variation to original drawings shall be discussed and approved by the architect.
All structural elements shall be designed nd certified by the structural engineer

3 Rosella street, Singleton NSW, 2330
www.mgpl.com.au
P 02 6575 2900

Marathon Modular is the owner of the copyright of these drawings.
No reproduction or use of them must be done without prior permission and written consent. Copyright 2019

Issue

Rev	Description	Date
A	Concept	17.06.2021
B	Concept	22.06.2021

Western Rural Community College

Drawing content
Roof

Client Approval

Drawing No.
A-003

Status
Concept

Scale
1 : 75 @ A1

Date
29.06.2021

0 1 2 4

Issue No.
B

C:\Users\acer\OneDrive - Marathon Modular\MGPL_ Design\Felipe\95 Western Rural Community College\01 Revit\WRCC Op1.rvt

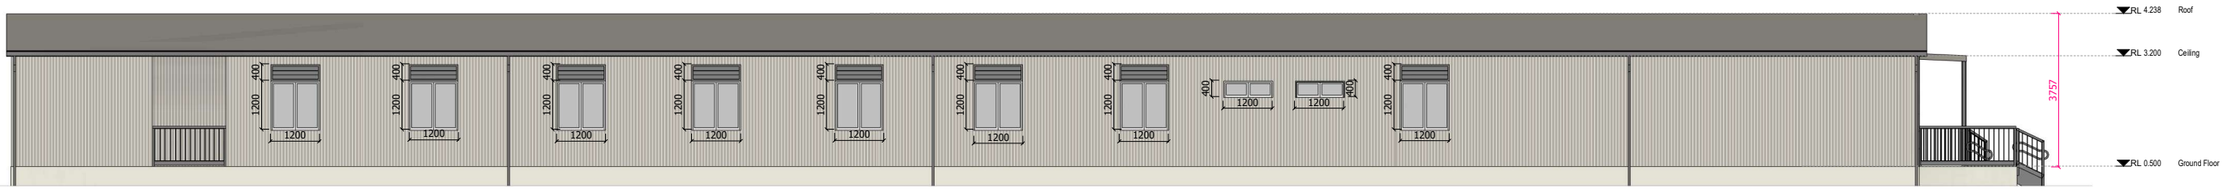

3 West Elevation
1 : 75

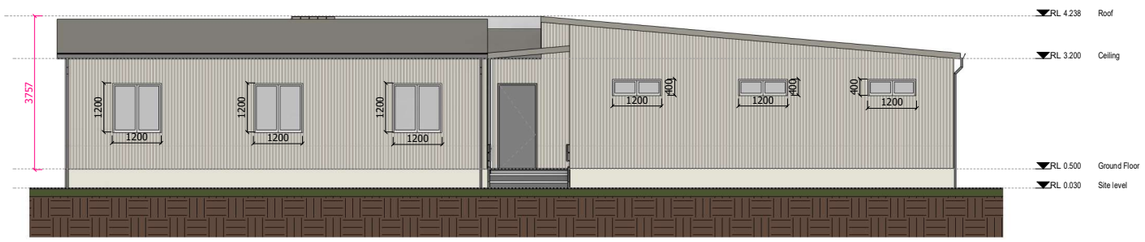

1 North Elevation
1 : 75

2 South Elevation
1 : 75

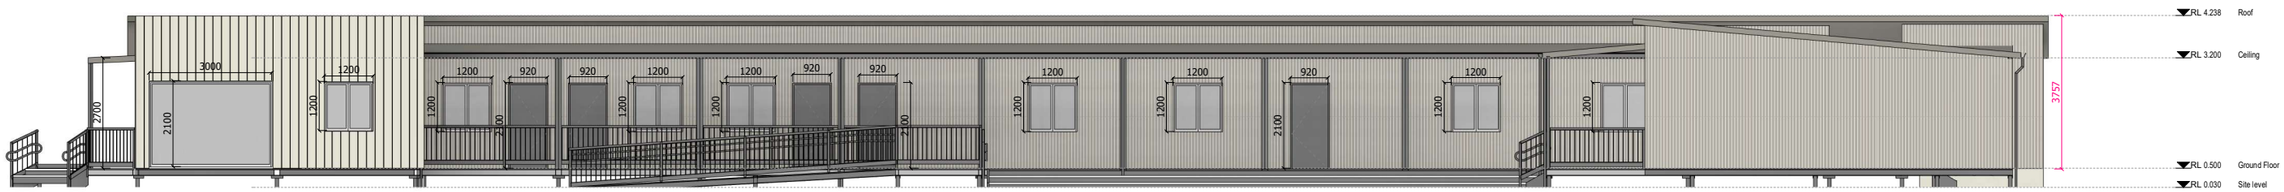

4 East Elevation
1 : 75

General Notes
This drawing shall not be scaled.
This drawing is to read in conjuction with the specification.
All dimensions as shown on drawings, shall be checked and verified by the builder before any construction or fabrication to be comenced.
Any proposed amedments or variation to original drawings shall be discussed and approved by the architect.
All structural elements shall be designed nd certified by the structural engineer

3 Rosella street, Singleton NSW, 2330
www.mgpl.com.au
P 02 6575 2900

Marathon Modular is the owner of the copyright of these drawings.
No reproduction or use of them must be done without prior permission and written consent. Copyright 2019

Issue

Rev	Description	Date
A	Concept	17.06.2021
B	Concept	22.06.2021

Western Rural Community College

Drawing content
Elevations

Client Approval

Drawing No.
A-004

Status
Concept

Scale
1 : 75 @ A1

Date
29.06.2021

0 1 2 4

Issue No.
B

C:\Users\acer\OneDrive - Marathon Modular\MGPL_ Design\Felipe\95 Western Rural Community College\01 Revit\WRCC Op1.rvt

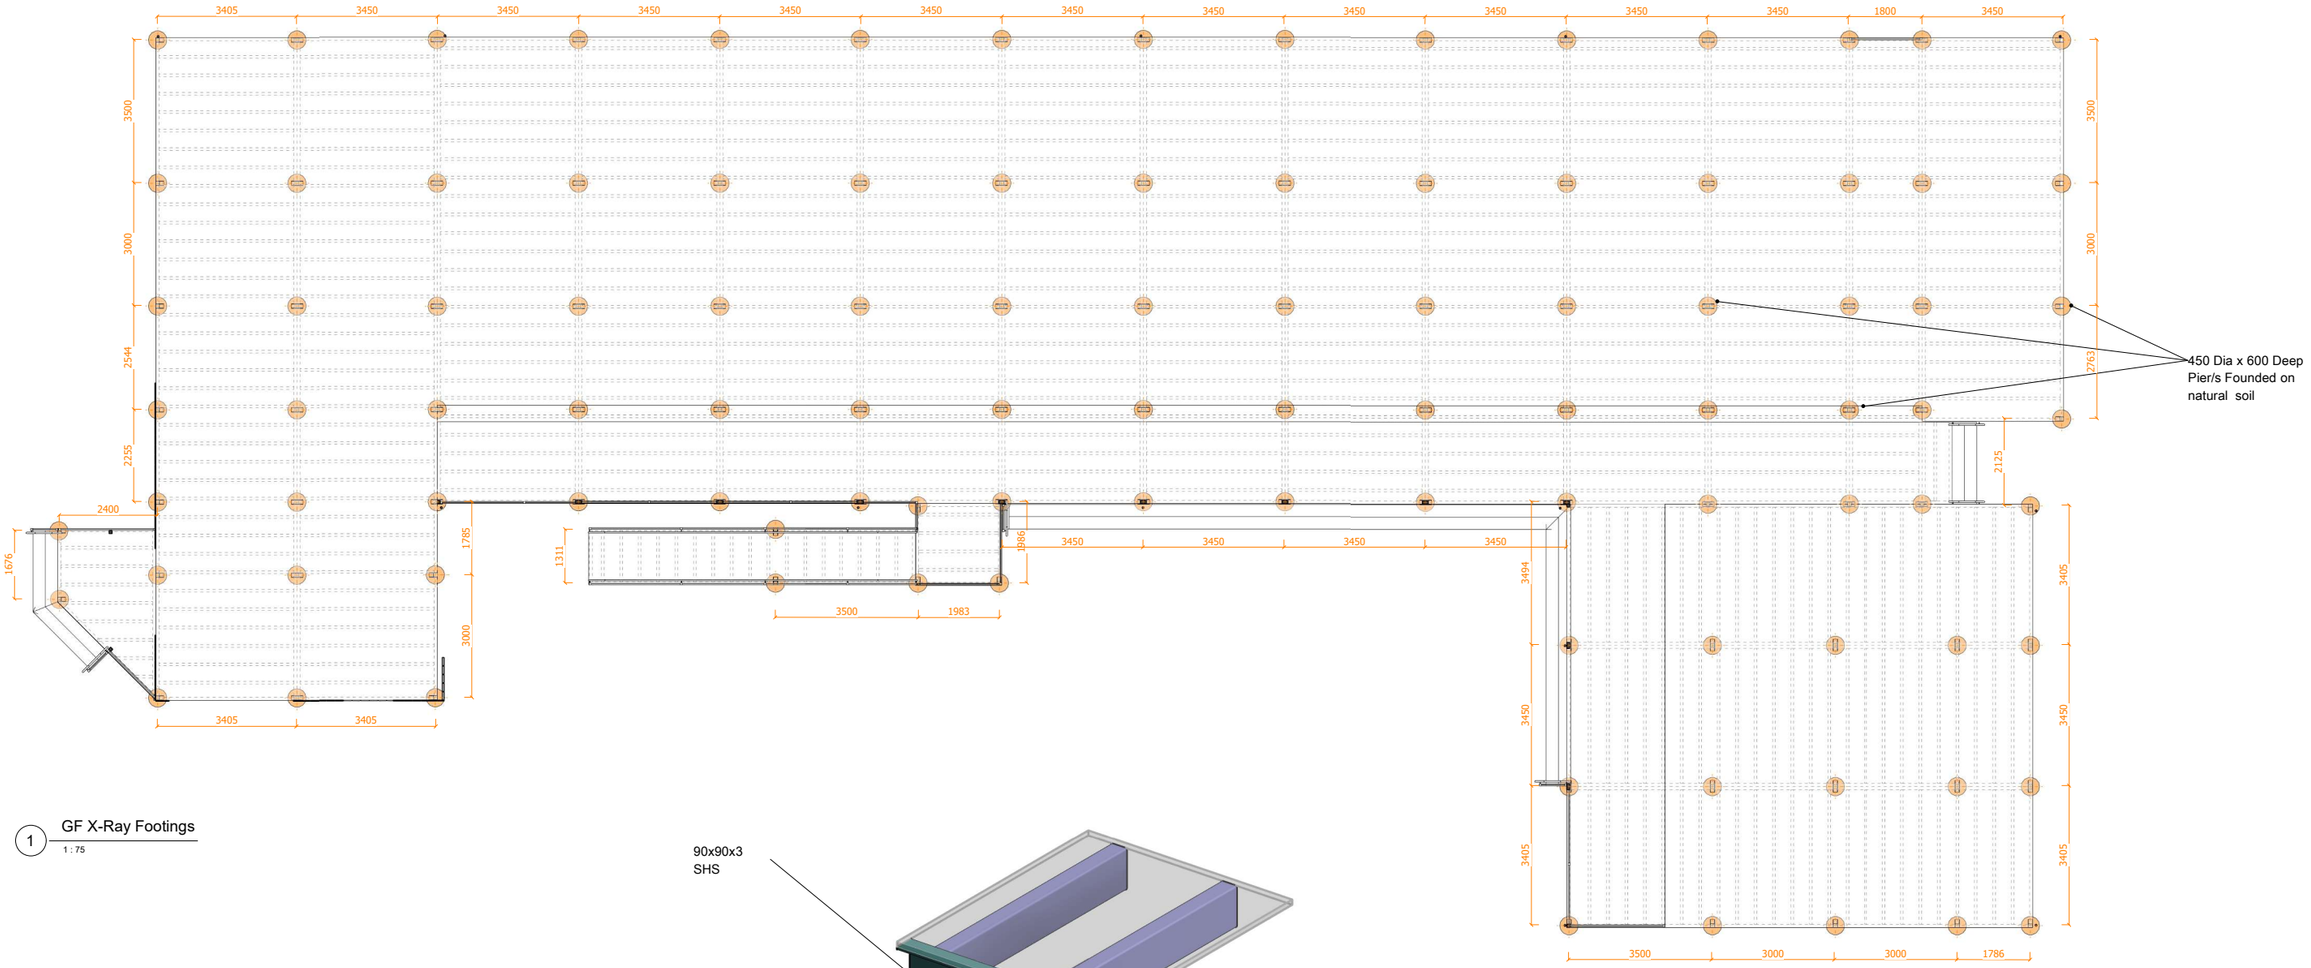

1 GF X-Ray Footings
1 : 75

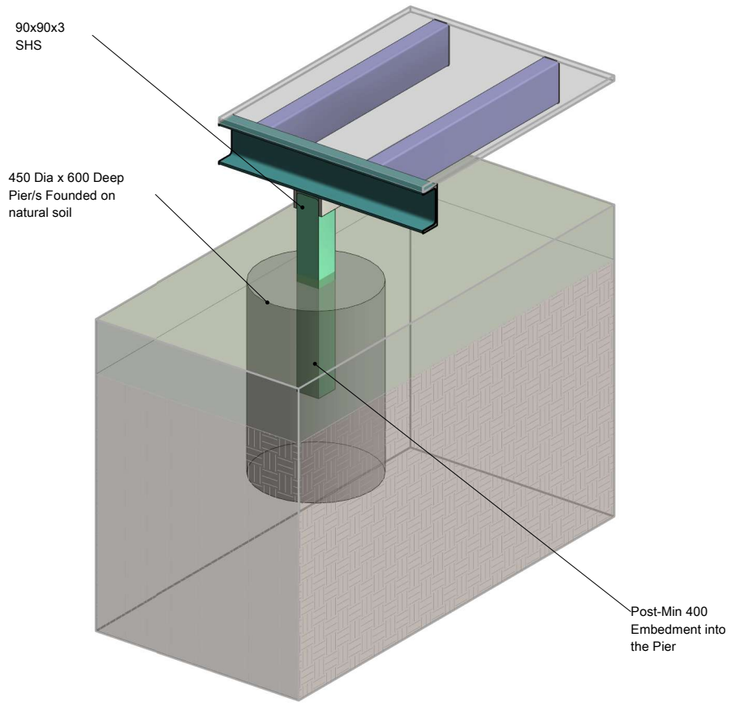

General Notes
This drawing shall not be scaled.
This drawing is to read in conjuction with the specification.
All dimensions as shown on drawings, shall be checked and verified by the builder before any construction or fabrication to be comenced.
Any proposed amedments or variation to original drawings shall be discussed and approved by the architect.
All structural elements shall be designed nd certified by the structural engineer

3 Rosella street, Singleton NSW, 2330
www.mgpl.com.au
P 02 6575 2900

Marathon Modular is the owner of the copyright of these drawings.
No reproduction or use of them must be done without prior permission and written consent. Copyright 2019

Issue

Rev	Description	Date
A	Concept	29.06.2021

Western Rural Community College

Drawing content
Footing

Client Approval

Drawing No.
S-009

Status
Concept

Scale
1 : 75 @ A1

Date
29.06.2021

0 1 2 4

Issue No.
A

C:\Users\acer\OneDrive - Marathon Modular\MGPL_ Design\Felipe\95 Western Rural Community College\01 Revit\WRCC Op1.rvt